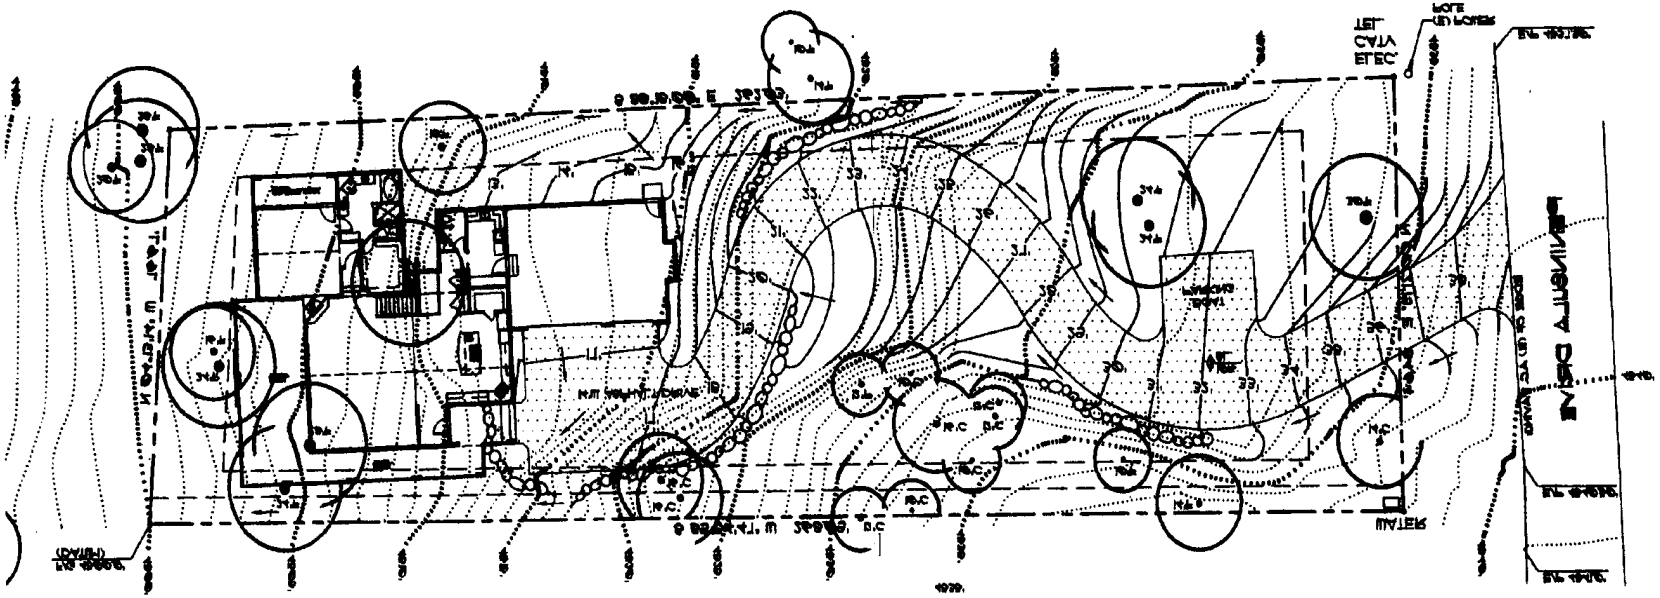

1218 Peninsula Drive
Lake Almanor, California
Proposed Site Layout